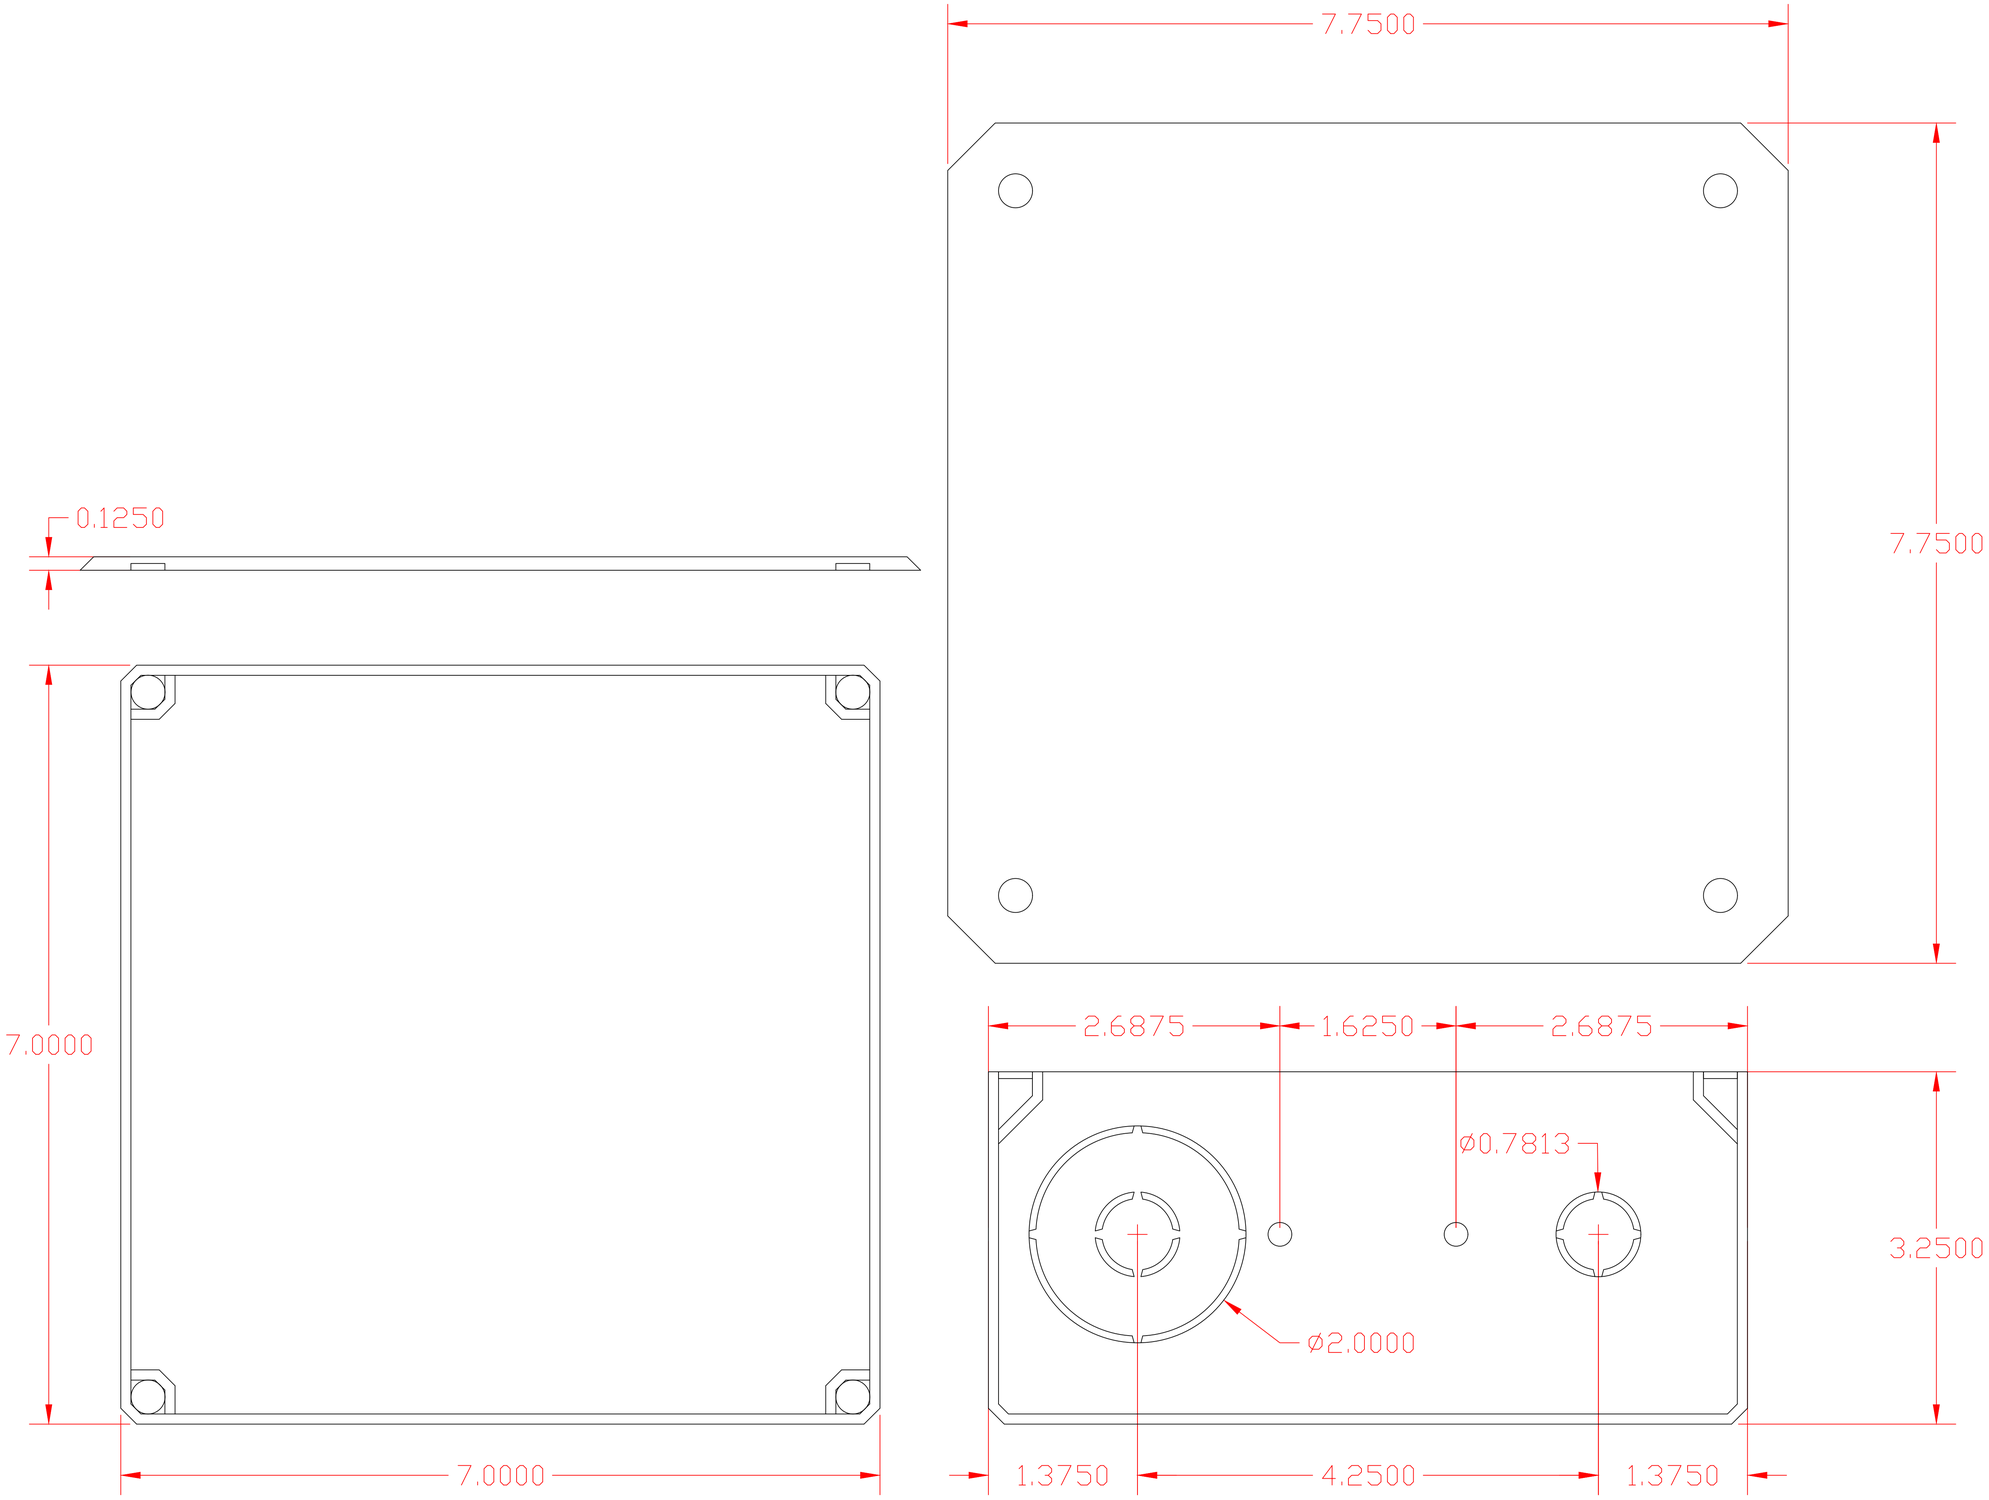

NOTES:

PRELIMINARY ONLY–NOT FOR CONSTRUCTION.

ALL DIMENSIONS MUST BE FIELD VERIFIED BY CONTRACTOR AND ADJUSTED ACCORDING TO SITE CONDITIONS.

ALL DEVICE LOCATIONS TO BE CONFIRMED ON SITE.

BRI-TECH SIGNATURE OF APPROVAL:

ENGINEERING

REVISIONS:

-		

BRI-TECH

Engineered Systems

829 Lincoln Avenue
Bohemia, NY 11716

P: 631.563.8000
F: 631.244.8005
Bri-Tech.com

-

-

DRAWING TITLE:

NODE BOX DETAIL

DRAWING LOCATION:

DIMENSIONS

DRAWN BY:	M.C.P. II	DWG. #
DATE:	07-24-2025	NB-1
SCALE:	N.T.S.	
SHEET:	24" X 36"	
CHECKED BY:	BM	